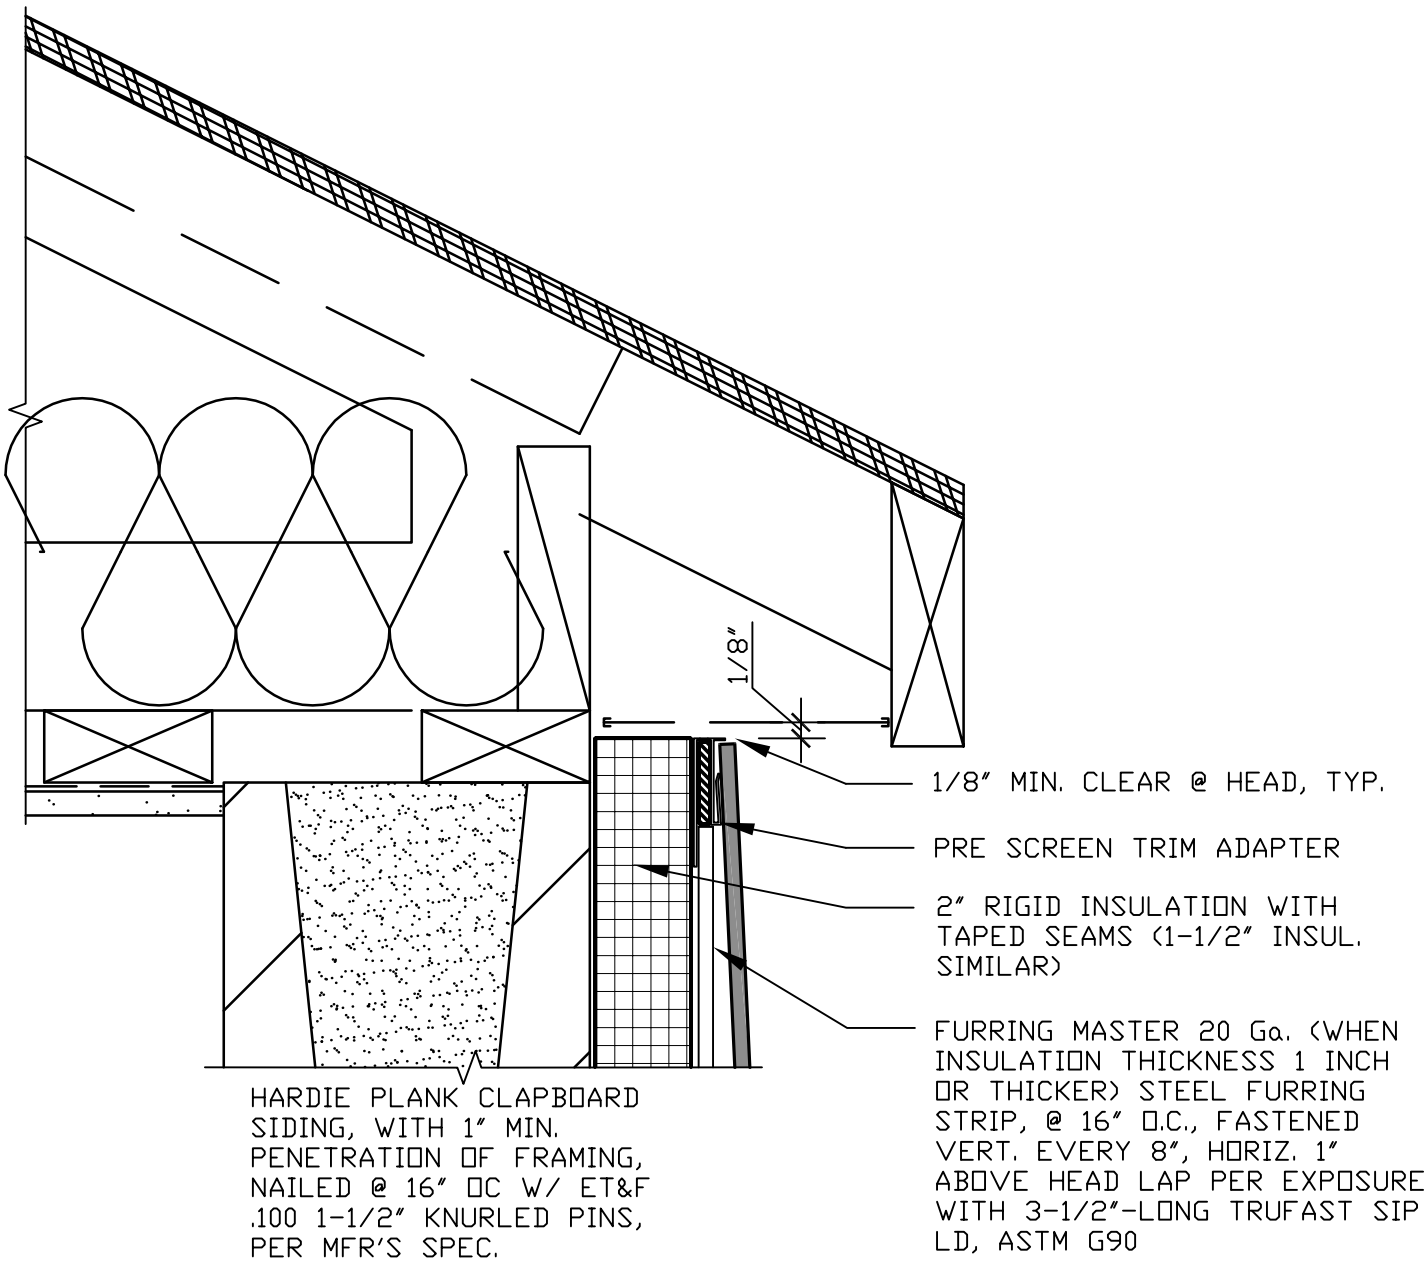

RAIN SCREEN DETAIL: CMU CONST. @ EAVE, 2" ADDED INSULATION

SCALE: 3"=1'-0"